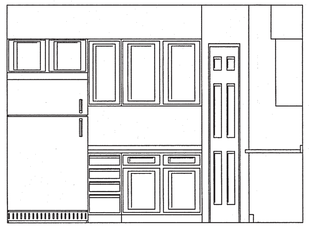

ELEVATION 'A'

SCALE: 3/8" = 1'-0"

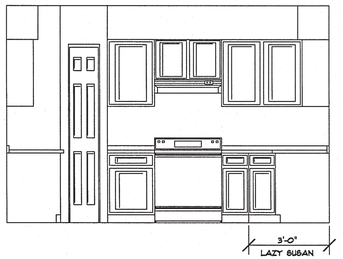

ELEVATION 'B'

SCALE: 3/8" = 1'-0"

ELEVATION 'C'

SCALE: 3/8" = 1'-0"

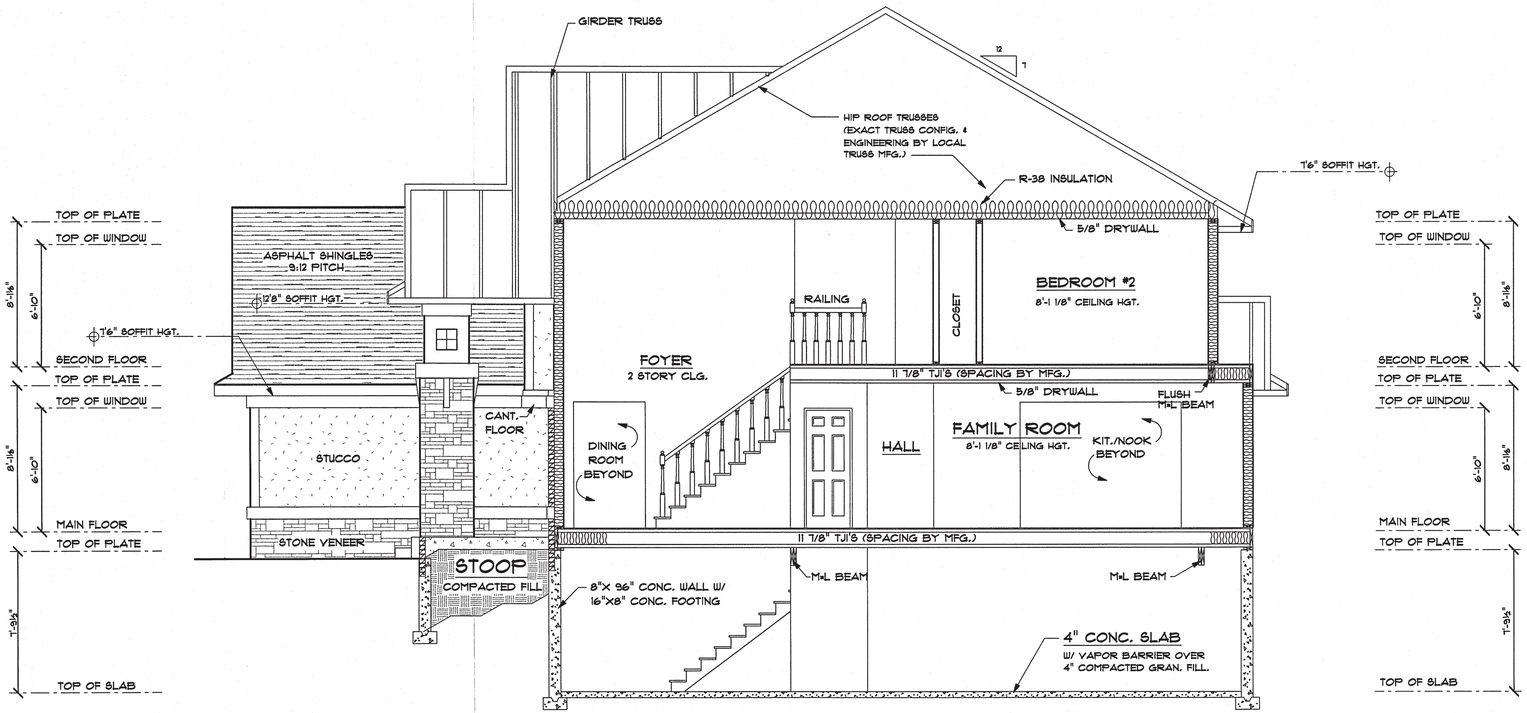

CROSS SECTION "D"

SCALE: 1/4" = 1'-0"

NOT FOR CONSTRUCTION
FOR BID ONLY

IN THE EVENT OF ANY DISCREPANCIES BETWEEN PLANS, ELEVATIONS, AND/OR DETAILS, THE CONTRACTOR / SUB-CONTRACTOR SHALL CONTACT AHMANN DESIGN, INC.@ (319) 393-7900 BEFORE CONSTRUCTION FOR CLARIFICATION. IF AHMANN DESIGN IS NOT CONTACTED, THE CONTRACTOR / SUB-CONTRACTOR WILL ASSUME FULL RESPONSIBILITY.

DRAWN BY: JENNIFER
CHECKED BY: S.I.
FINAL RELEASE: 4/19/01
REVISIONS:
JLL 9/27/04
JOB NO. 72897

© COPYRIGHT 1997 AHMANN HOME PLANS INC.
PROTECTED UNDER ARCHITECTURAL WORKS COPYRIGHT PROTECTION ACT OF 1990